


Level 0 — Arrival & Living

Datum +0.00 m · Gross 405 m² · Scale 1:150 @ A3 · Dimensions in millimetres

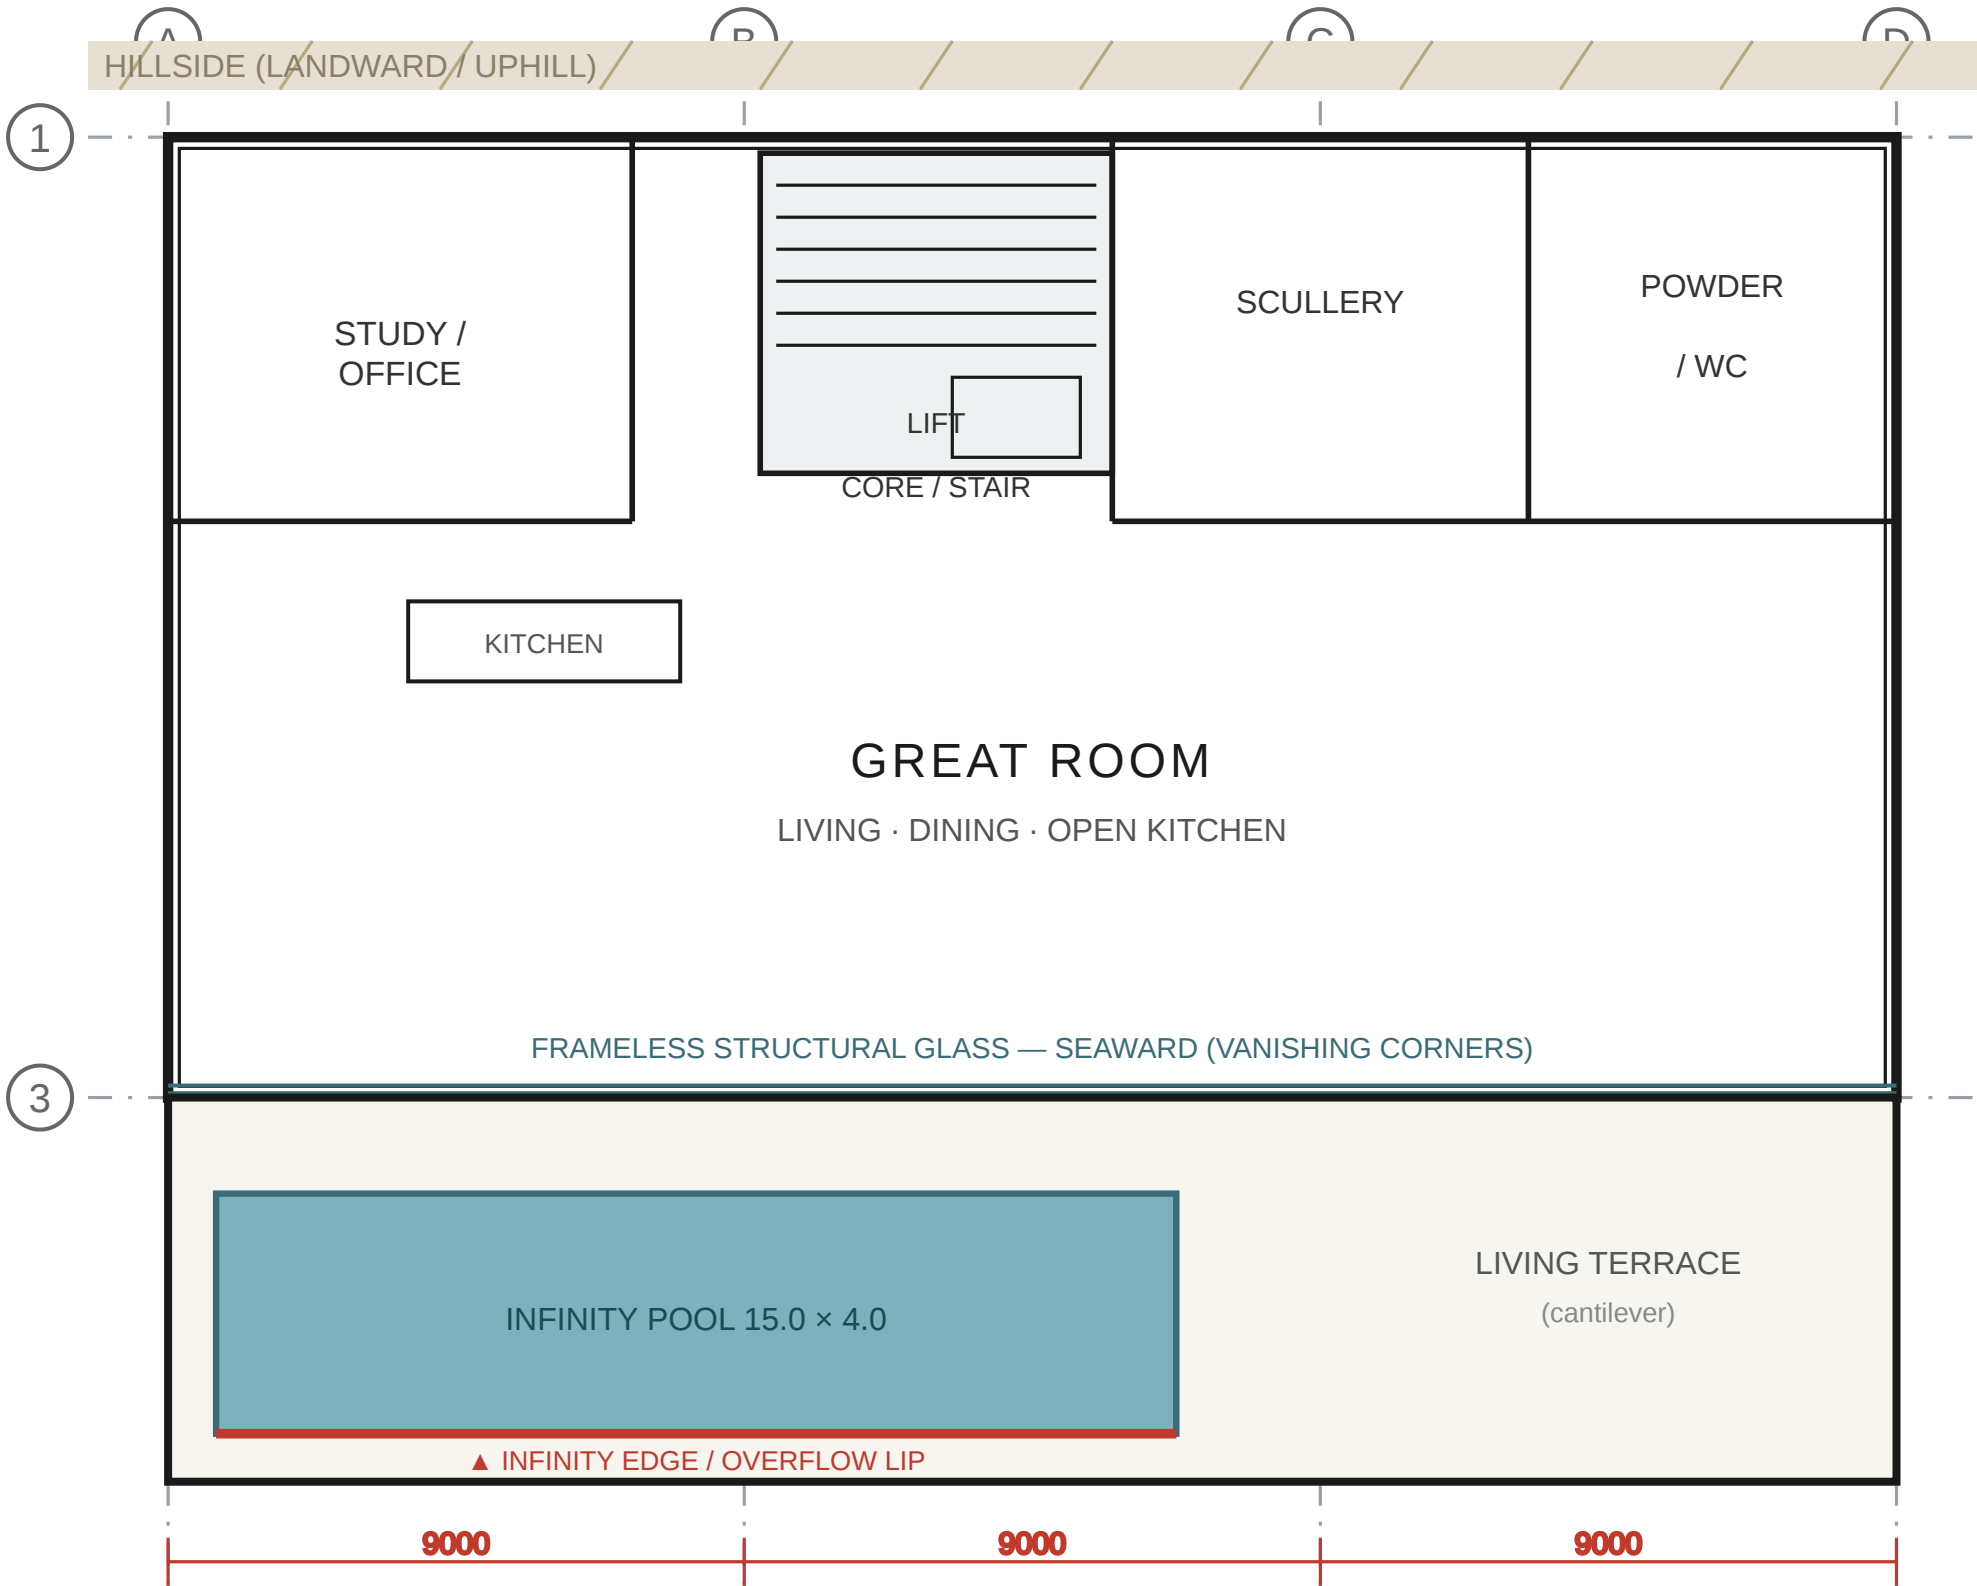

SEA W-SW ↓

- Structural wall / concrete
- Frameless glazing (seaward)
- Water / pool
- Circulation core
- Dimension / infinity edge


CASA DEL ACANTILADO · LA ZAGALETA, MARBELLA

Level 0 — Arrival & Living

SHEET	A-01
SCALE	1:150 @ A3 · dims in mm
DATUM	+0.00 m · Gross 405 m²
GRID	9.0 m · A-D / 1-3


Level -1 — Primary & Sleeping

Datum -3.60 m · Gross 364 m² · Scale 1:150 @ A3 · Dimensions in millimetres

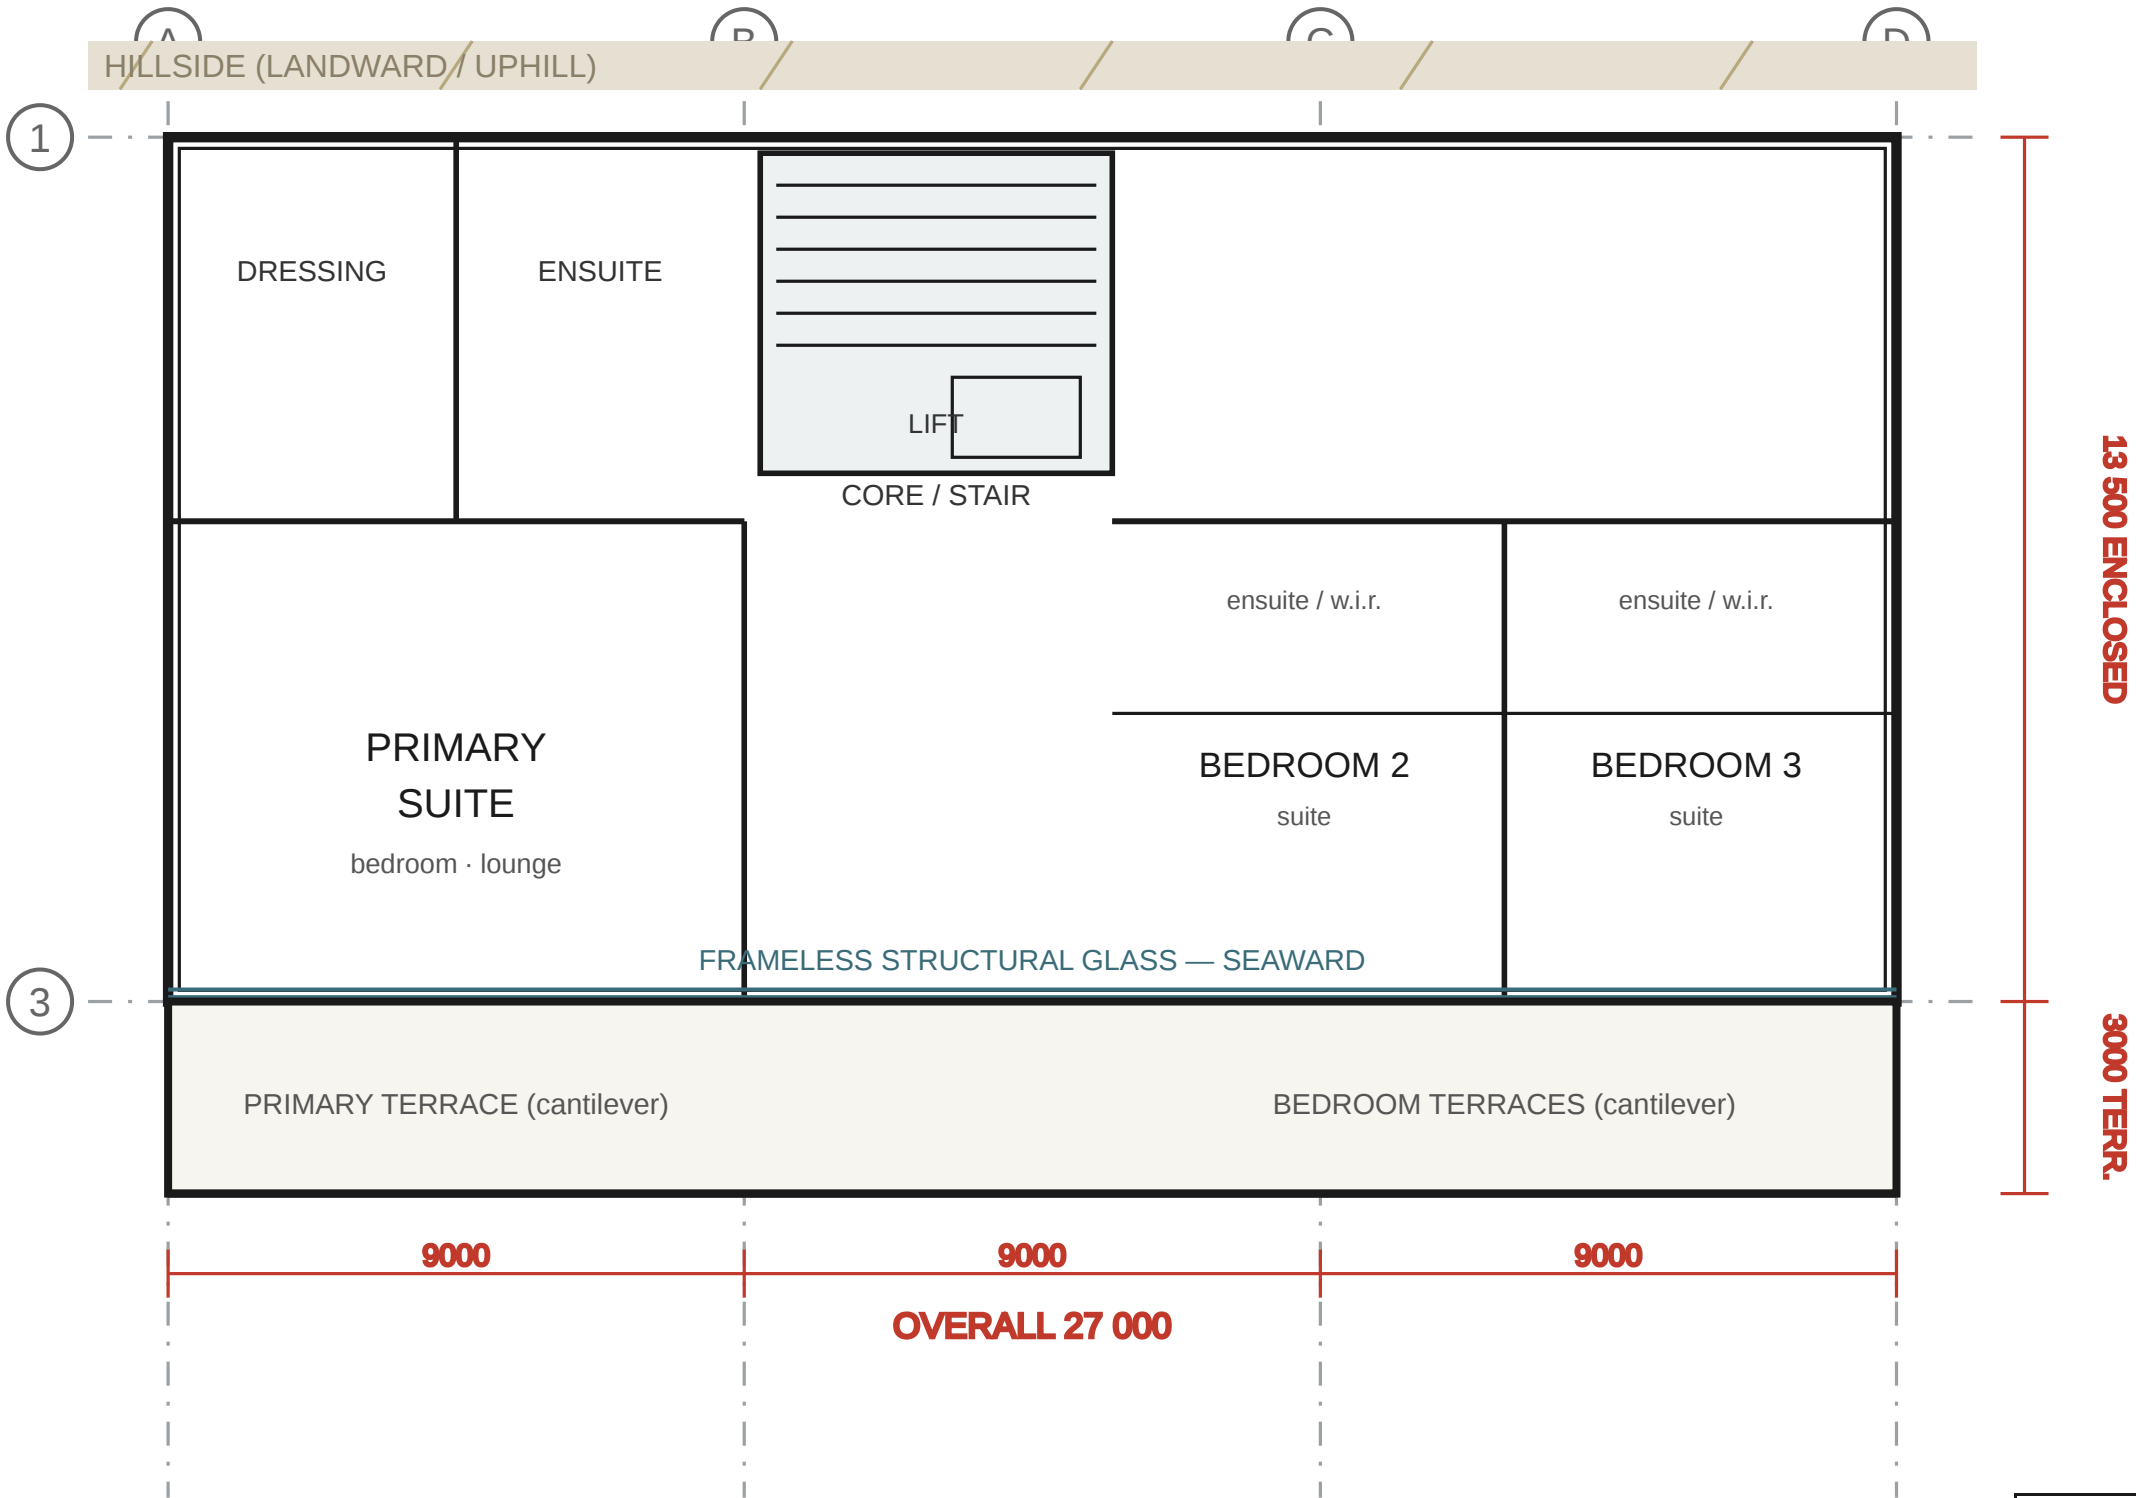

- Structural wall / concrete
- Frameless glazing (seaward)
- Circulation core
- Dimension line

CASA DEL ACANTILADO · LA ZAGALETA, MARBELLA	
Level -1 — Primary & Sleeping	
SHEET	A-02
SCALE	1:150 @ A3 · dims in mm
DATUM	-3.60 m · Gross 364 m²
GRID	9.0 m · A-D / 1-3

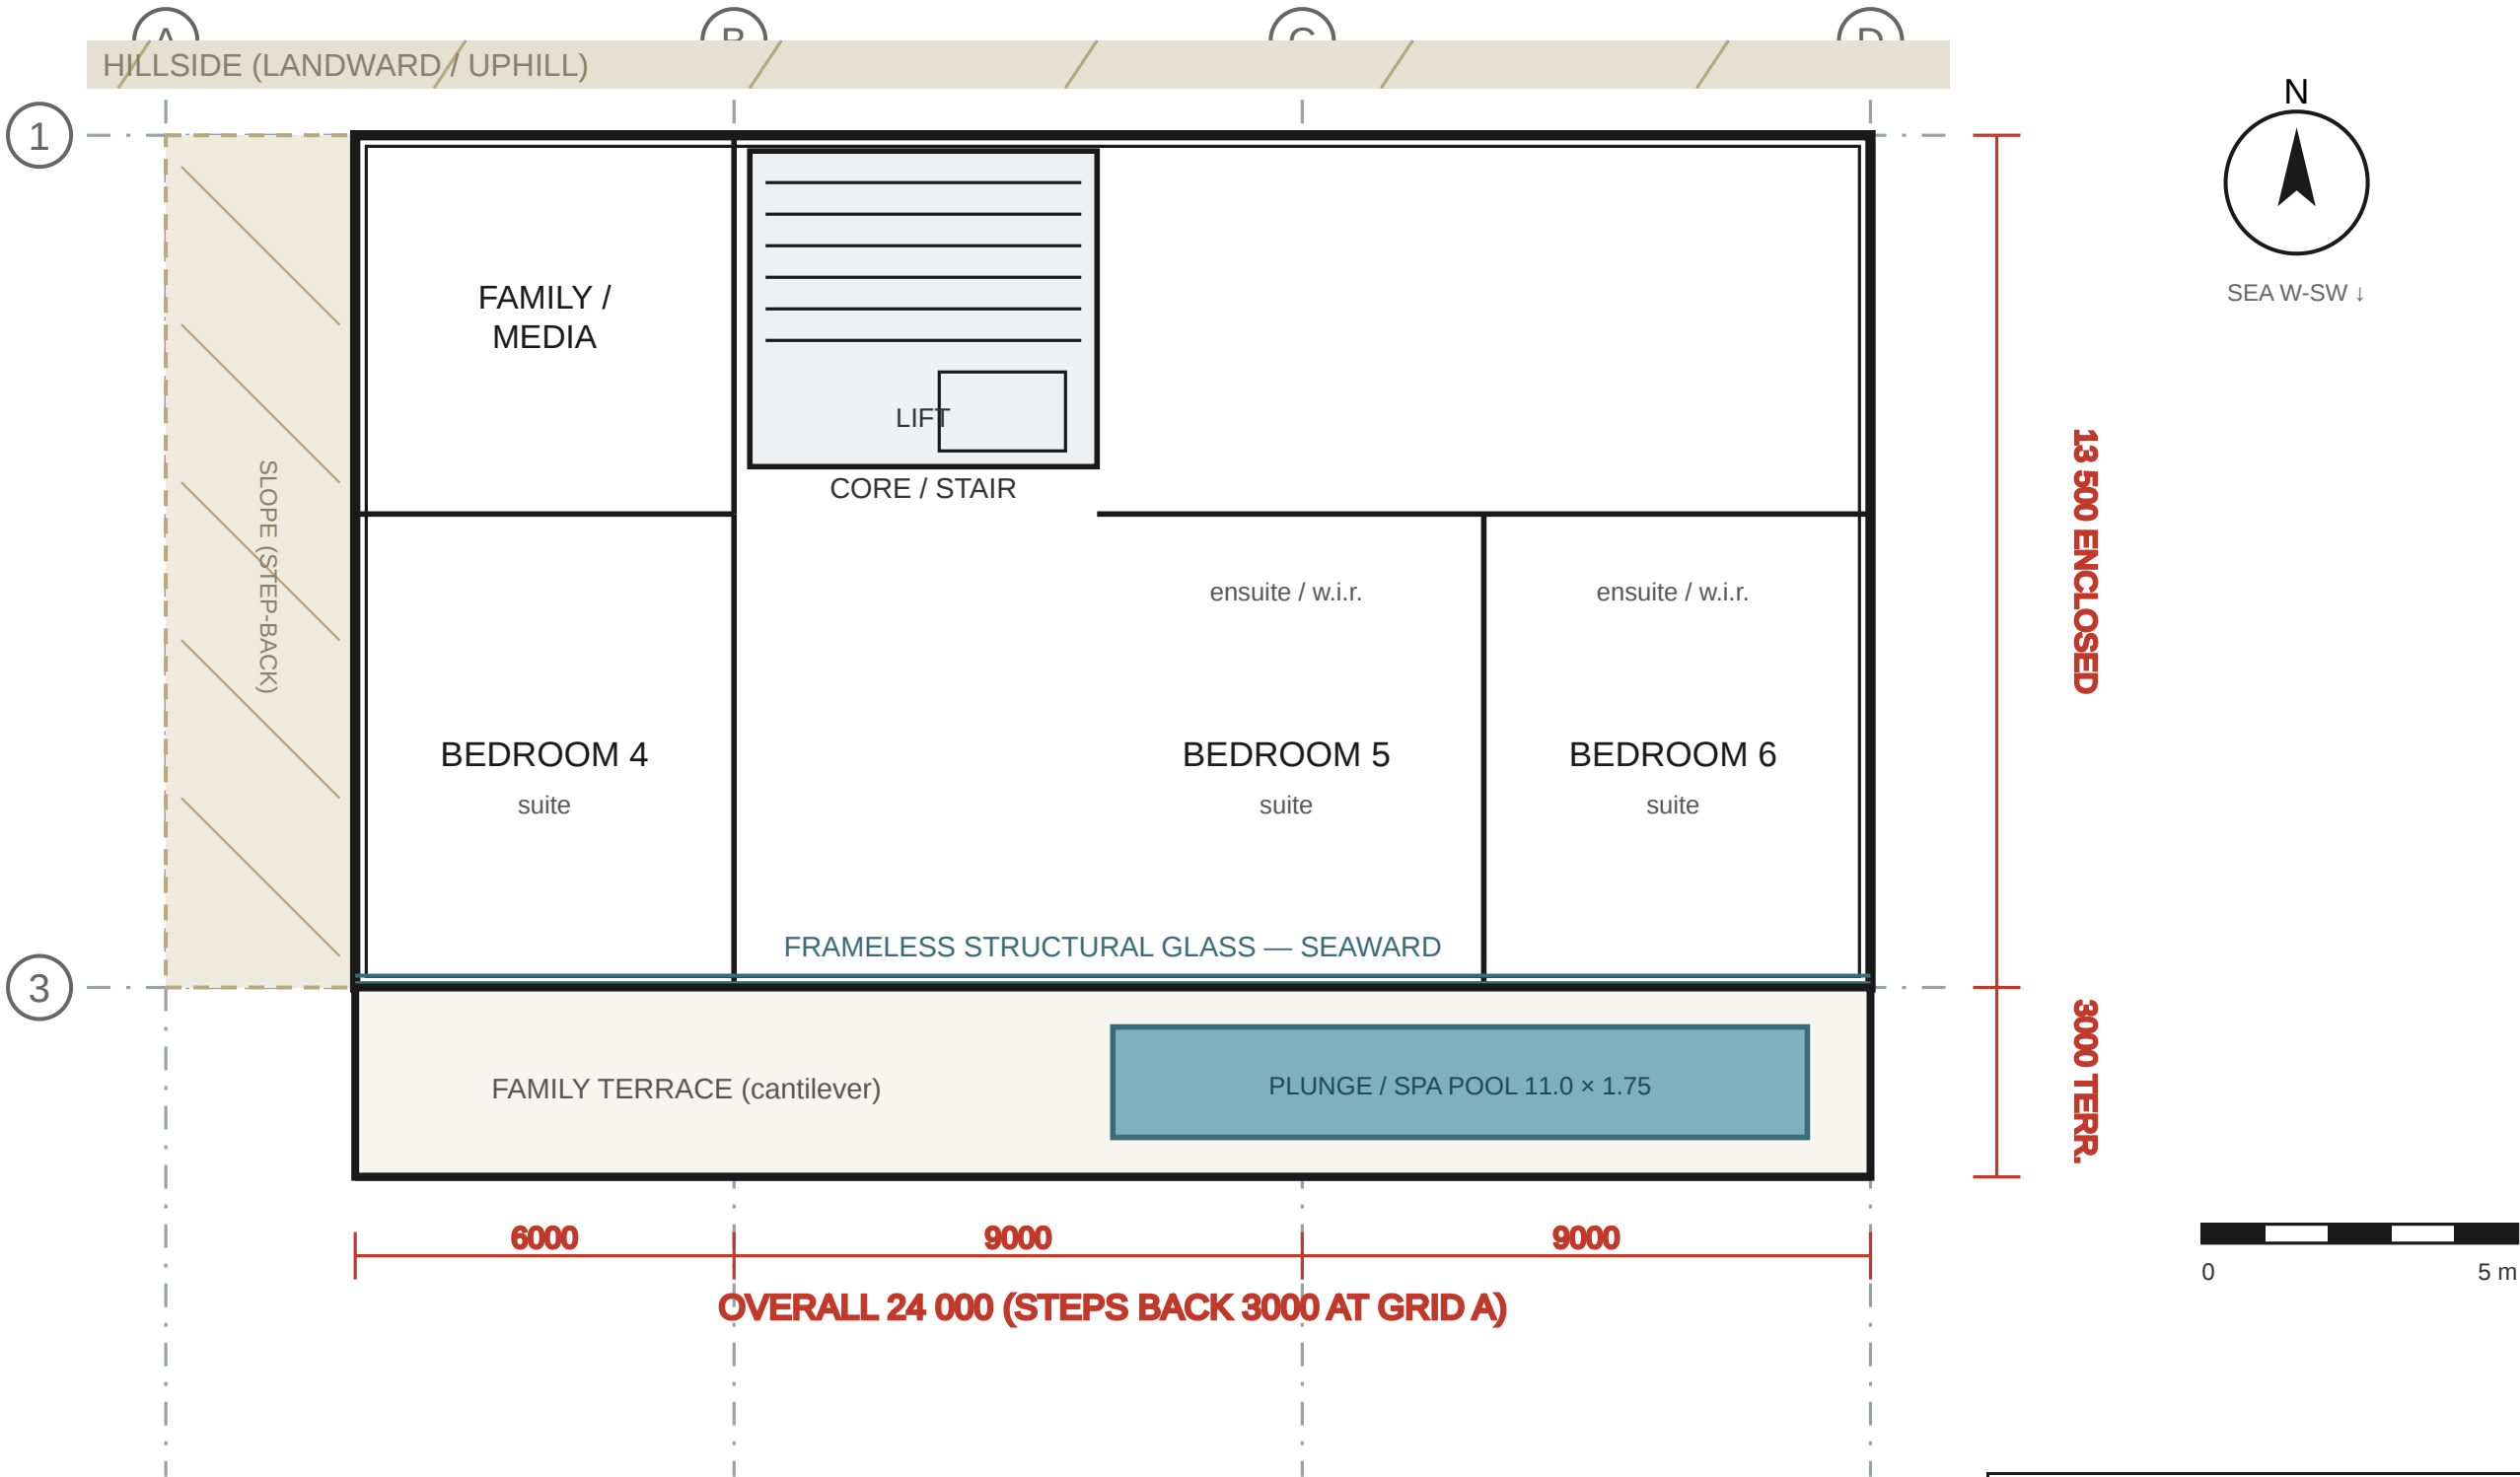


- Structural wall / concrete
- Frameless glazing (seaward)
- Water / plunge pool
- Hillside / step-back

CASA DEL ACANTILADO · LA ZAGALETA, MARBELLA	
Level -2 — Guest & Family	
SHEET	A-03
SCALE	1:150 @ A3 · dims in mm
DATUM	-7.20 m · Gross 324 m²
GRID	9.0 m · A-D / 1-3


Level -3 — Wellness

Datum -10.80 m · Gross 283 m² · Scale 1:150 @ A3 · Dimensions in millimetres

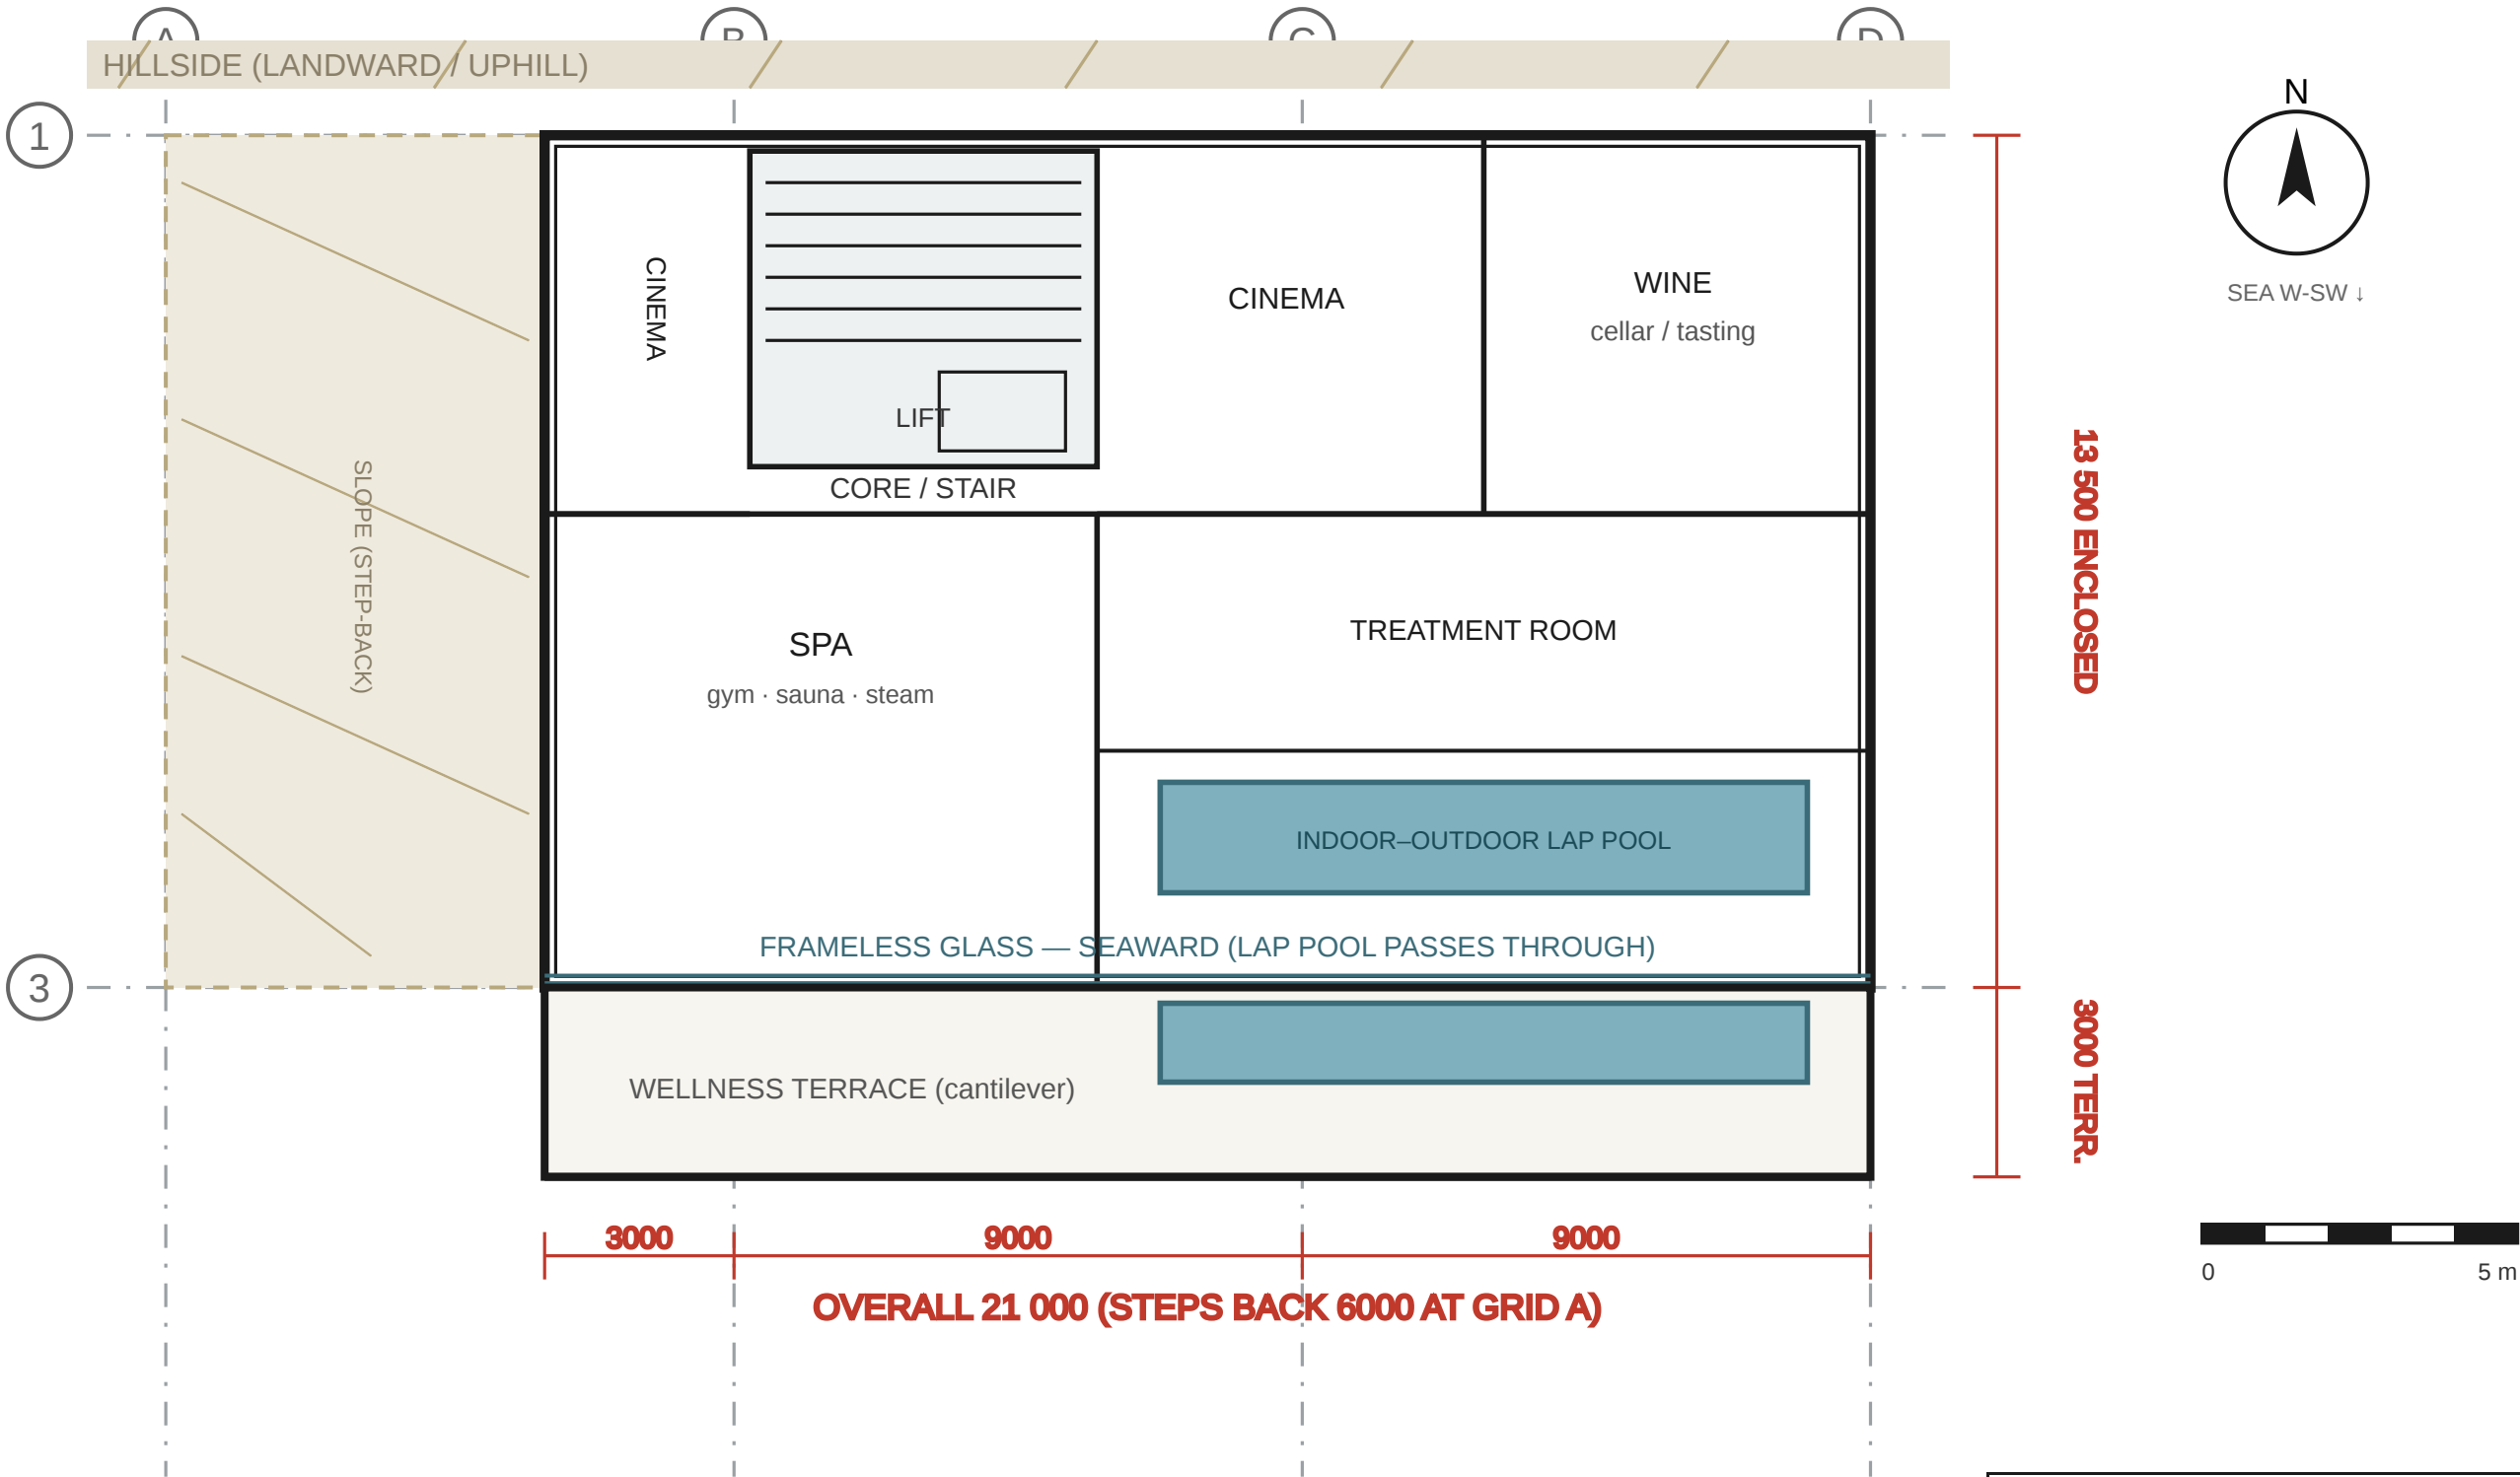

- Structural wall / concrete
- Frameless glazing (seaward)
- Water / lap pool
- Hillside / step-back

CASA DEL ACANTILADO · LA ZAGALETA, MARBELLA	
Level -3 — Wellness	
SHEET	A-04
SCALE	1:150 @ A3 · dims in mm
DATUM	-10.80 m · Gross 283 m²
GRID	9.0 m · A-D / 1-3

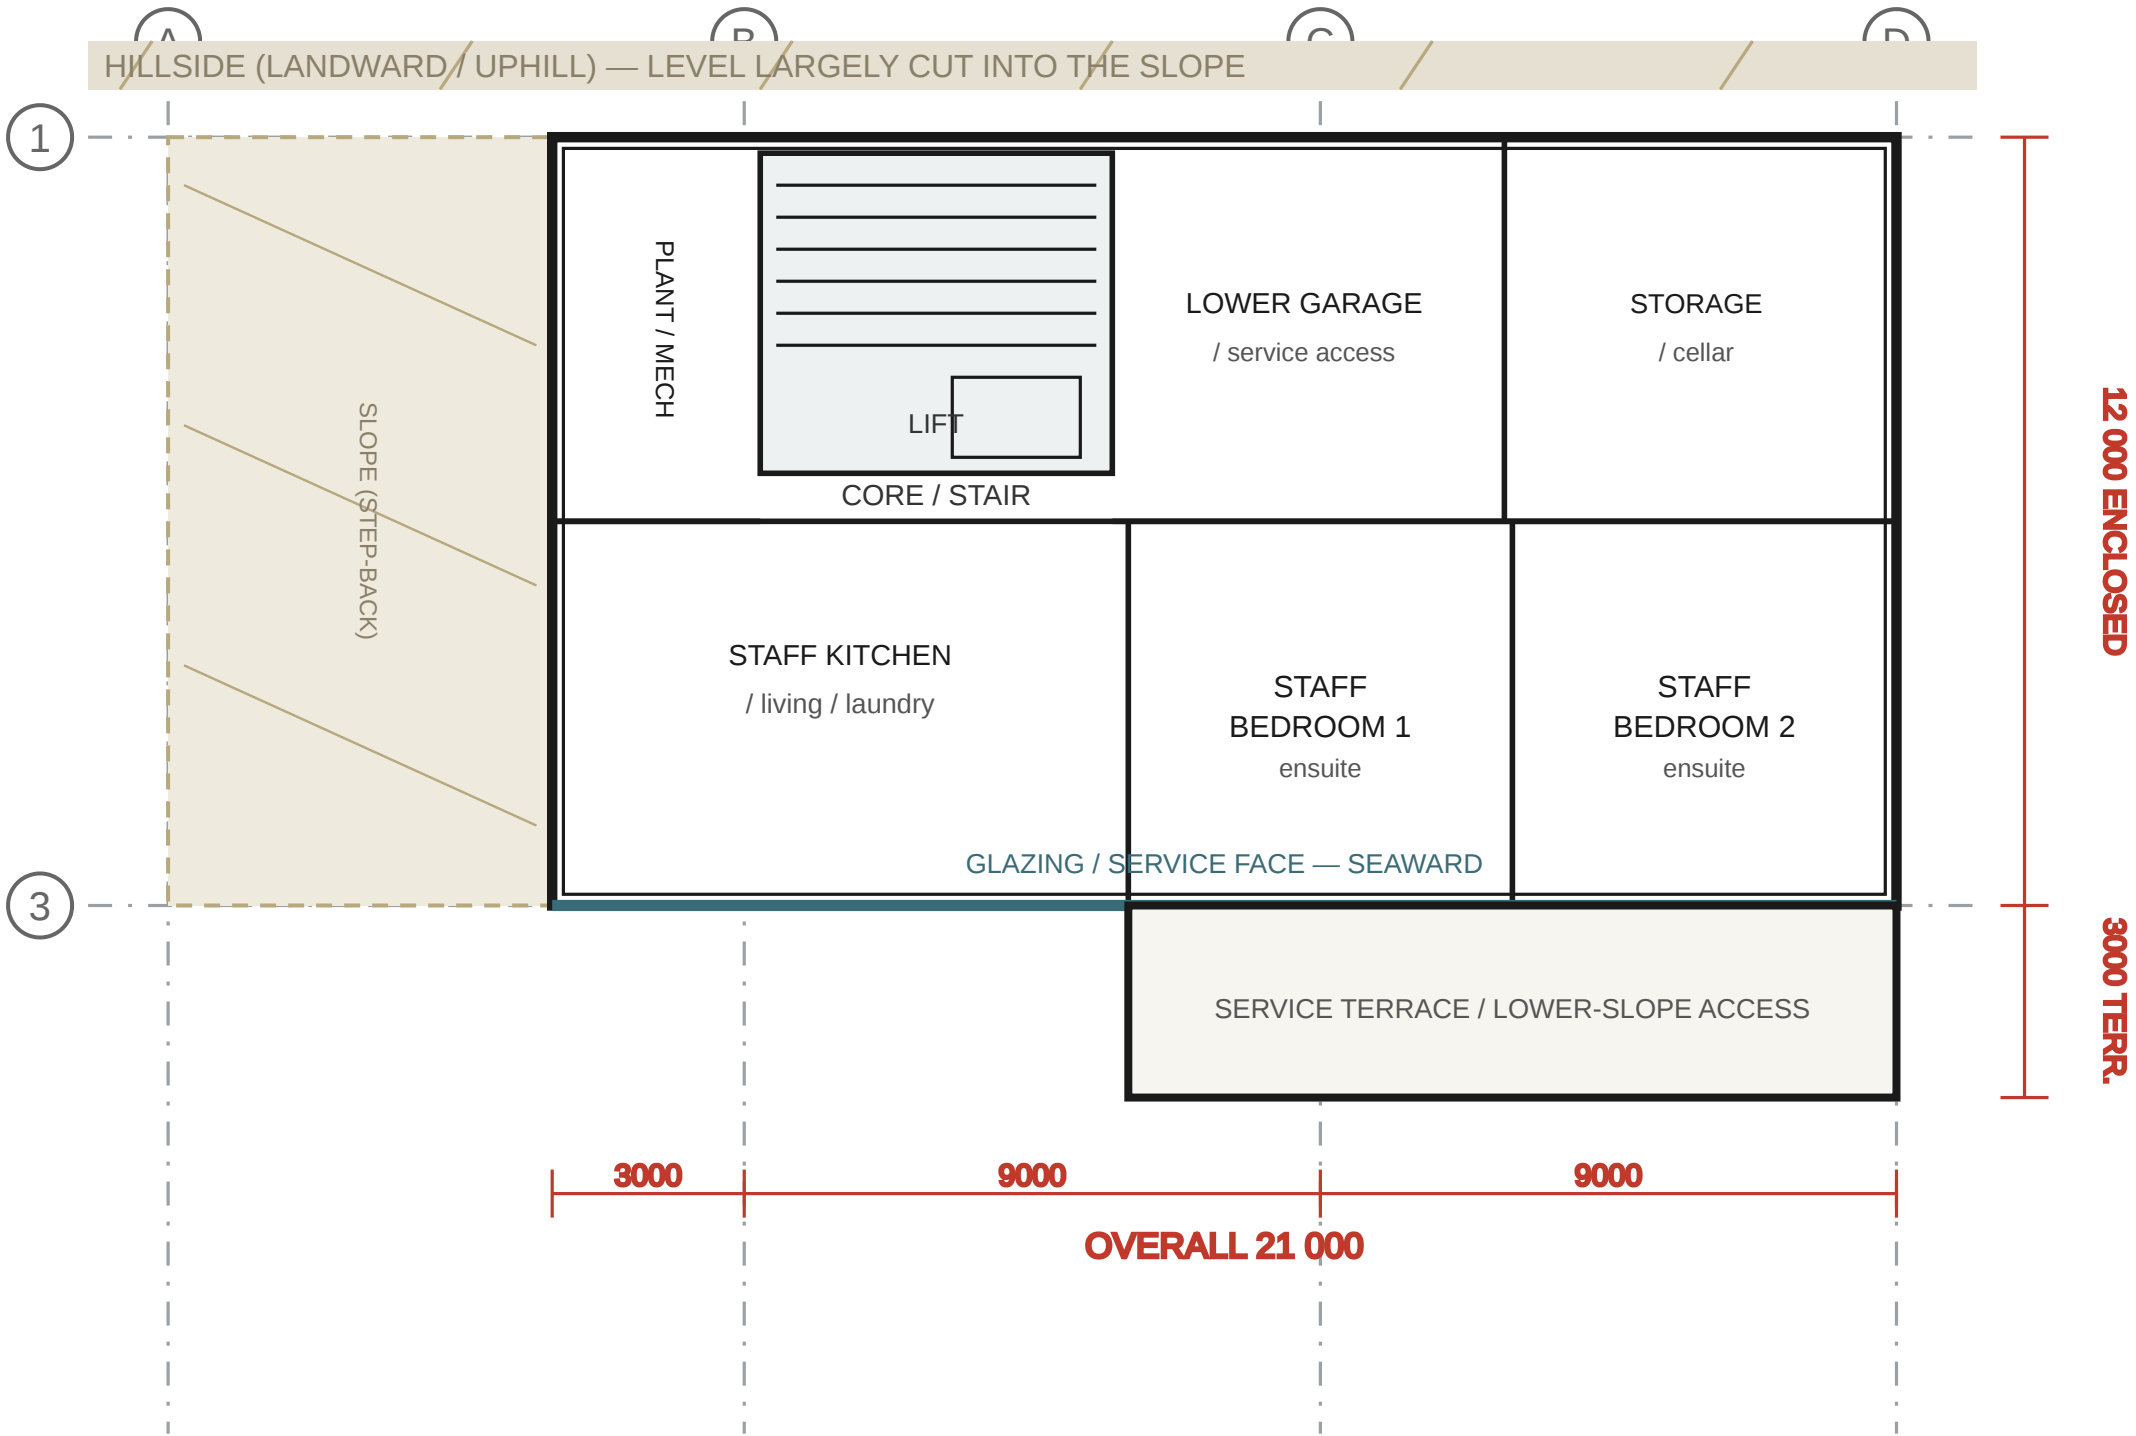

- Structural wall / concrete
- Glazing / service face
- Circulation core
- Hillside / cut into slope

CASA DEL ACANTILADO · LA ZAGALETA, MARBELLA	
Level -4 — Staff & Service	
SHEET	A-05
SCALE	1:150 @ A3 · dims in mm
DATUM	-14.40 m · Gross 252 m²
GRID	9.0 m · A-D / 1-3

Section A-A Through the Slope of the House

3600
3600
3600
3600
3600

INFINITY POOL

edge

SLOPE FALLS TO GOLF, COAST & MEDITERRANEAN HORIZON
LIVING OPENS TO THE VIEW AT EYE LEVEL

L0 · LIVING

L-1 · PRIMARY / SLEEPING

terrace

L-2 · GUEST / FAMILY

plunge

L-3 · WELLNESS

lap pool

L-4 · STAFF / SERVICE
(cut into hillside)

DIFFICULTATION CORE

+0.00
-3.60
-7.20
-10.80
-14.40

HILLSIDE (LANDWARD / UPTOWN)

TOTAL DESCENT 14 400 (ROOF SLAB TO L-4 FLOOR = 4 × 3600 + F-to-F)

GOLF · SEA

3000 3000 3000 3000 3000

SEAWARD TERRACE EDGES STEP BACK 3000 / LEVEL — THE CASCADE

0 5 10 m

CASA DEL ACANTILADO · LA ZAGALETA, MAR

Section A-A — Through the Slope

-  Concrete slab / wall (cut)
-  Frameless glazing (seaward)
-  Water / pools
-  Hillside / ground
-  Dimension / infinity edge



CASA DEL ACANTILADO · LA ZAGALETA, MARBELLA

Section A-A — Through the Slope

SHEET	A-06
SCALE	1:200 @ A3 · dims in mm
LEVELS	5 · F-to-F 3.60 m · 14.40 m drop
CASCADE	3.0 m step-back / level